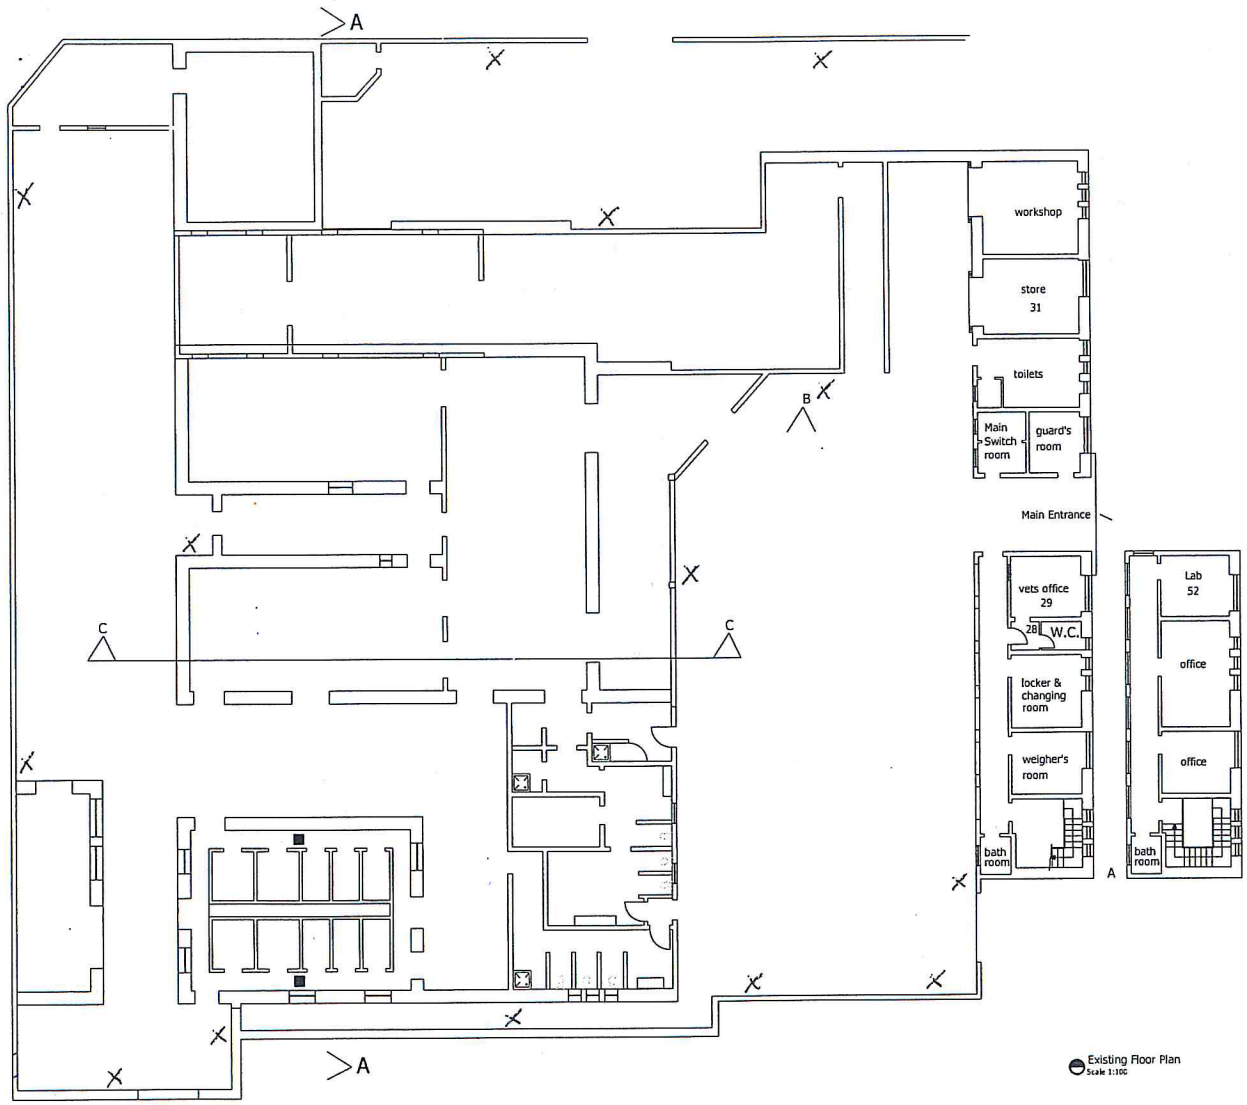

Existing Floor Plan
Scale 1:100

PROJECTS & DEVELOPMENT DEPARTMENT

NOTES

REV	AMENDMENTS	DATE

JOB TITLE Civil Abattoir, Xewkija, Gozo, Malta

EMPLOYER Director of Projects and Development, Gozo Ministry

DESCRIPTION Existing Floor Plan

DRAWN	CHECKED BY
MD	AP

DRAWING No	REVISION No	SCALE	DATE
CC1	1	1:100	22/12/09

Permanent rodent bait stations marked 'X'.