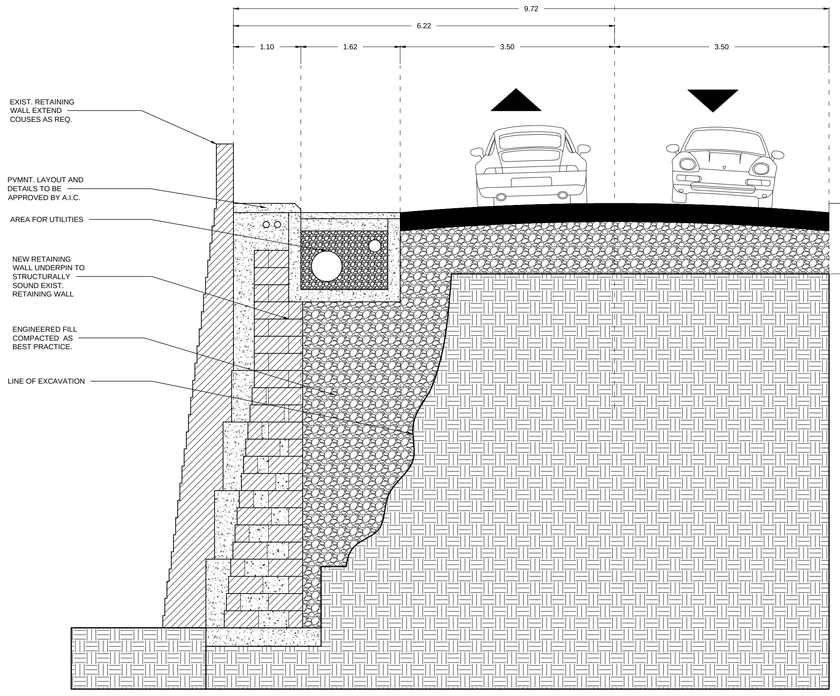

2 SCHEMATIC SECTION ONLY
SCALE 1:50

1 PROPOSED CHAINAGE
0-300
SCALE 1:500

GENERAL NOTES

1. DIMENSIONS AND SYSTEM ARE INDICATIVE ONLY AND IS SUBJECT TO ALLOWABLE WIDTH OF ROAD AND RESULTS OF STABILITY OF EXISTING SUB-BASE AND RETAINING WALL.
2. ALTERATION OF STRUCTURAL SYSTEMS WILL BE ACCEPTED ON APPROVAL OF A.I.C ONLY. SUCH APPROVALS MUST BE GRANTED PRIOR TO COMMENCEMENT OF WORKS SUBJECT TO SAME APPROVALS.
3. CONTRACTOR MUST LIAISE WITH UTILITY AND SERVICE PROVIDERS TO DETERMINE REQUIRED WORKS TO MINIMISE INTERRUPTION OF SERVICES, PROVIDE TEMPORARY SERVICES, AND SATISFY REQUIREMENTS FOR PROPOSED SERVICES.
4. LEVELS SHOWN ON PLAN ARE EXISTING LEVELS ONLY. PROPOSED LEVELS AND ROAD ELEVATION ARE TO BE APPROVED BY A.I.C PRIOR TO FORMATION OF SUB-BASE LEVELS.
5. WATER RUNOFF MANAGEMENT THROUGH THE USE OF WEEP HOLES OR COLLECTION GUTTERS MUST BE MAINTAINED IN ANY EXISTING SYSTEMS AND INTEGRALLY DESIGNED IN ANY NEW OR AMALGAMATED SYSTEM.

DRAWING LIST

DRWG No :	TITLE :
T1	TITLE SHEET
EC1	EXISTING CONDITIONS
D1	DEMOLITION PLAN
SP1	SITE PREPERATION PLAN
A1	LAYOUT (DIMENSION AND MATERIALS) PLAN
G1	GRADING AND DIMENSION PLAN
LP 1	PLANTING PLAN AND DETAILS
UTE	UTILITY PLAN AND DETAILS ELECTRICAL
UTP	UTILITY PLAN AND DETAILS PLUMBING
UTT	UTILITY PLAN AND DETAILS TELECOMMUNICATION/DATA
01	OCCUPANCY/FURNITURE/EQUIPMENT
N	ENVIRONMENTAL

NOTES

DRAWINGS AND SPECIFICATIONS, as instruments of service, are the exclusive property of this architect whether the project for which they were prepared is executed and constructed or not. These documents are not to be reproduced in any form and they are not to be used by the project owner nor any other entity on any other projects or for any extensions or additions or alterations to the original project except by written authorization and permission from and agreement with this architect.

PRELIMINARY SURVEYS, as instruments of mearurements have been used for the creation of these drawings. Any discrepancies and inaccuracies in drawing should be brought to the attention of the architect in charge immediatly. All dimensions and sightings shall be verified by the architect prior to construction.

REFERENCING

DRAWING TITLE
PROPOSED DRAWING

GRAPHIC SCALE (IN METERS)
0.25 0 0.25 1 2M
Scale 1:50

PROJECT NAME
SAINT ANTHONY ROAD GHAJNSIELEM AND MGARR ROAD NADUR

GRAPHIC SCALE (IN METERS)
2.5 0 2.5 5 10 25m
Scale 1:500

PROJECTS & DEVELOPMENT DEPARTMENT

PROJECT LEADER:
PS John Borg

DIRECTOR
Not Applicable

ARCHITECT:
GODWIN SULTANA

CHIEF TECHNICAL OFFICER:

CHIEF SURVEYOR:
ADEODATO MERCIECA

CONSULTANTS:

SHEET NUMBER:
A1.00PAR2

PROJECT NUMBER:	**18-903**
ISSUED	**April 09, 2018**
DRAWN BY:	**G.S.**
CHECKED BY:	
FILENAME:	