


2 SCHEMATIC SECTION ONLY
SCALE 1:50

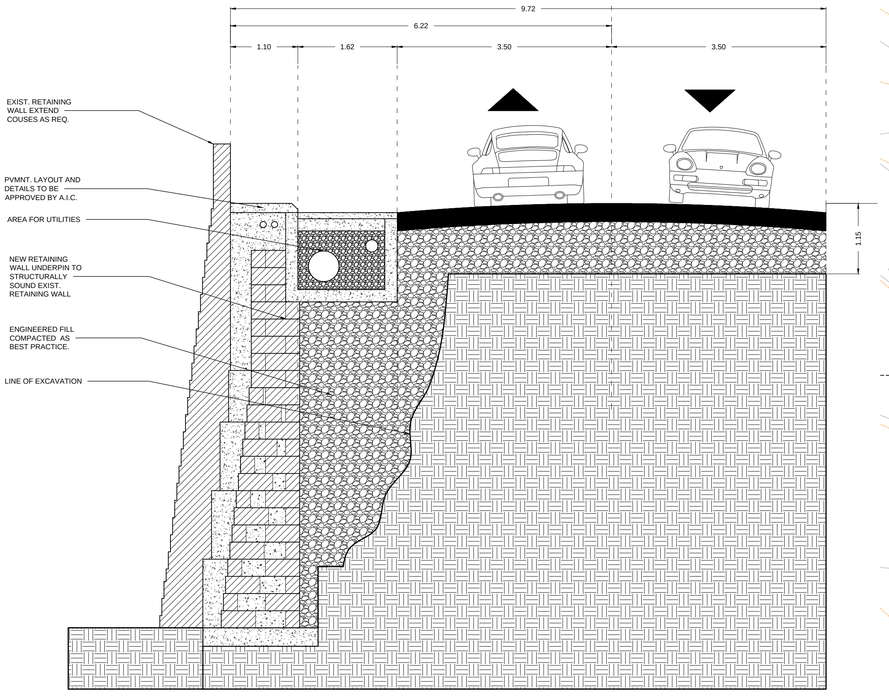


1 PROPOSED CHAINAGE 300-500
SCALE 1:500

**GENERAL NOTES**

1. DIMENSIONS AND SYSTEM ARE INDICATIVE ONLY AND IS SUBJECT TO ALLOWABLE WIDTH OF ROAD AND RESULTS OF STABILITY OF EXISTING SUB-BASE AND RETAINING WALL.
2. ALTERATION OF STRUCTURAL SYSTEMS WILL BE ACCEPTED ON APPROVAL OF A.I.C ONLY. SUCH APPROVALS MUST BE GRANTED PRIOR TO COMMENCEMENT OF WORKS SUBJECT TO SAME APPROVALS.
3. CONTRACTOR MUST LIAISE WITH UTILITY AND SERVICE PROVIDERS TO DETERMINE REQUIRED WORKS TO MINIMISE INTERRUPTION OF SERVICES, PROVIDE TEMPORARY SERVICES, AND SATISFY REQUIREMENTS FOR PROPOSED SERVICES.
4. LEVELS SHOWN ON PLAN ARE EXISTING LEVELS ONLY. PROPOSED LEVELS AND ROAD ELEVATION ARE TO BE APPROVED BY A.I.C PRIOR TO FORMATION OF SUB-BASE LEVELS.
5. WATER RUNOFF MANAGEMENT THROUGH THE USE OF WEEP HOLES OR COLLECTION GUTTERS MUST BE MAINTAINED IN ANY EXISTING SYSTEMS AND INTEGRALLY DESIGNED IN ANY NEW OR AMALGAMATED SYSTEM.

DRAWING LIST
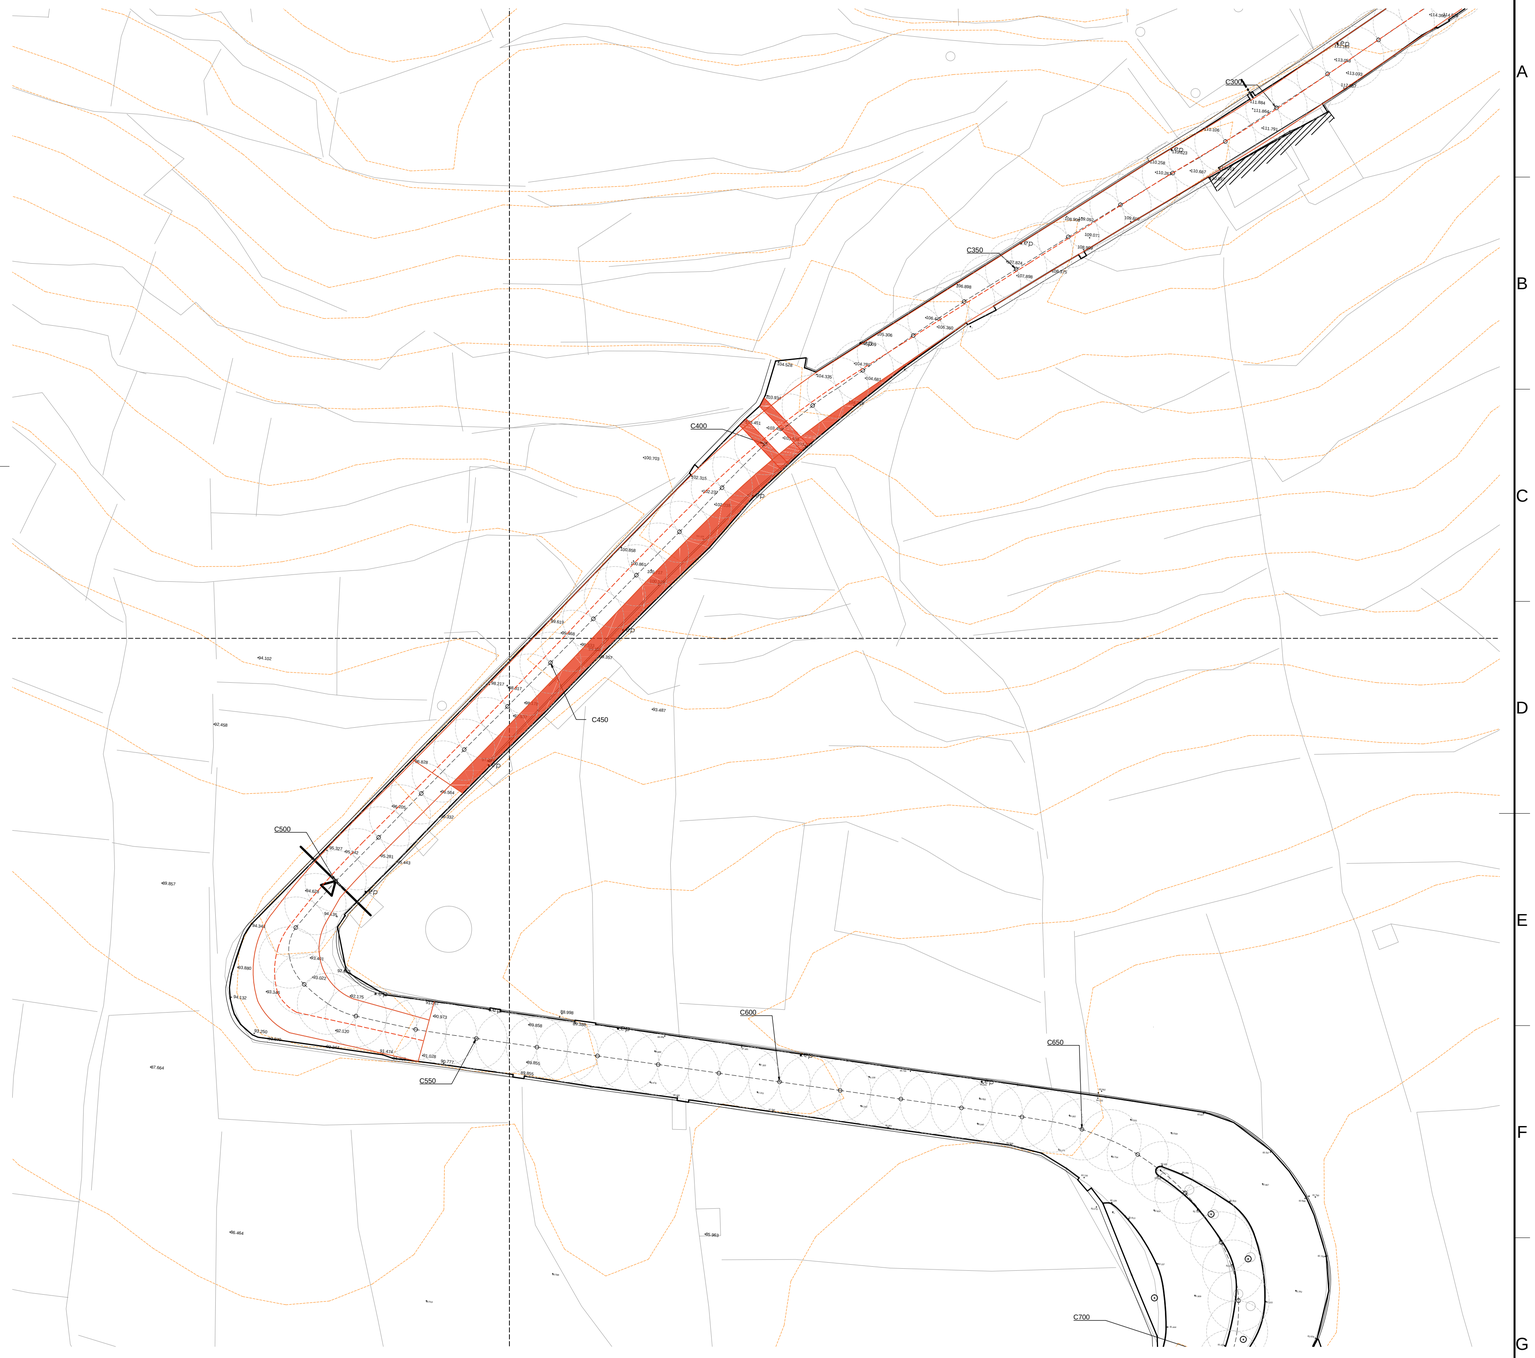
| DRWG No : | TITLE : |
|---|---|
| T1 | TITLE SHEET |
| EC1 | EXISTING CONDITIONS |
| D1 | DEMOLITION PLAN |
| SP1 | SITE PREPERATION PLAN |
| A1 | LAYOUT (DIMENSION AND MATERIALS) PLAN |
| G1 | GRADING AND DIMENSION PLAN |
| LP 1 | PLANTING PLAN AND DETAILS |
| UTE | UTILITY PLAN AND DETAILS ELECTRICAL |
| UTP | UTILITY PLAN AND DETAILS PLUMBING |
| UTT | UTILITY PLAN AND DETAILS TELECOMMUNICATION/DATA |
| 01 | OCCUPANCY/FURNITURE/EQUIPMENT |
| N | ENVIRONMENTAL |

NOTES

DRAWINGS AND SPECIFICATIONS, as instruments of service, are the exclusive property of this architect whether the project for which they were prepared is executed and constructed or not. These documents are not to be reproduced in any form and they are not to be used by the project owner nor any other entity on any other projects or for any extensions or additions or alterations to the original project except by written authorization and permission from and agreement with this architect.

PRELIMINARY SURVEYS, as instruments of mearurements have been used for the creation of these drawings. Any discrepancies and inaccuracies in drawing should be brought to the attention of the architect in charge immediatly. All dimensions and sightings shall be verified by the architect prior to construction.

REFERENCING

DRAWING TITLE
**PROPOSED DRAWING**

GRAPHIC SCALE ( IN METERS )
0.25 0 0.25 1 2M
*Scale 1:50*

PROJECT NAME
**SAINT ANTHONY ROAD GHAJNSIELEM AND MGARR ROAD NADUR**

GRAPHIC SCALE ( IN METERS )
2.5 0 2.5 5 10 25m
*Scale 1:500*

PROJECTS & DEVELOPMENT DEPARTMENT

PROJECT LEADER:
PS John Borg

DIRECTOR
Not Applicable

ARCHITECT:
GODWIN SULTANA

CHIEF TECHNICAL OFFICER:

CHIEF SURVEYOR:
ADEODATO MERCIECA

CONSULTANTS:

**SHEET NUMBER:**
**A2.00PAR2**

| | |
|---|---|
| **PROJECT NUMBER:** | **18-903** |
| **ISSUED** | **April 09, 2018** |
| **DRAWN BY:** | **G.S.** |
| **CHECKED BY:** | |
| **FILENAME:** | |