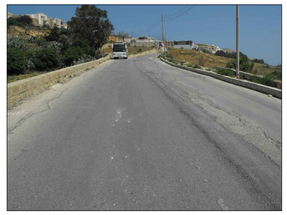

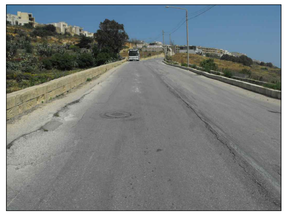

1 PHOTOGRAPHIC SURVEY
SCALE NTS

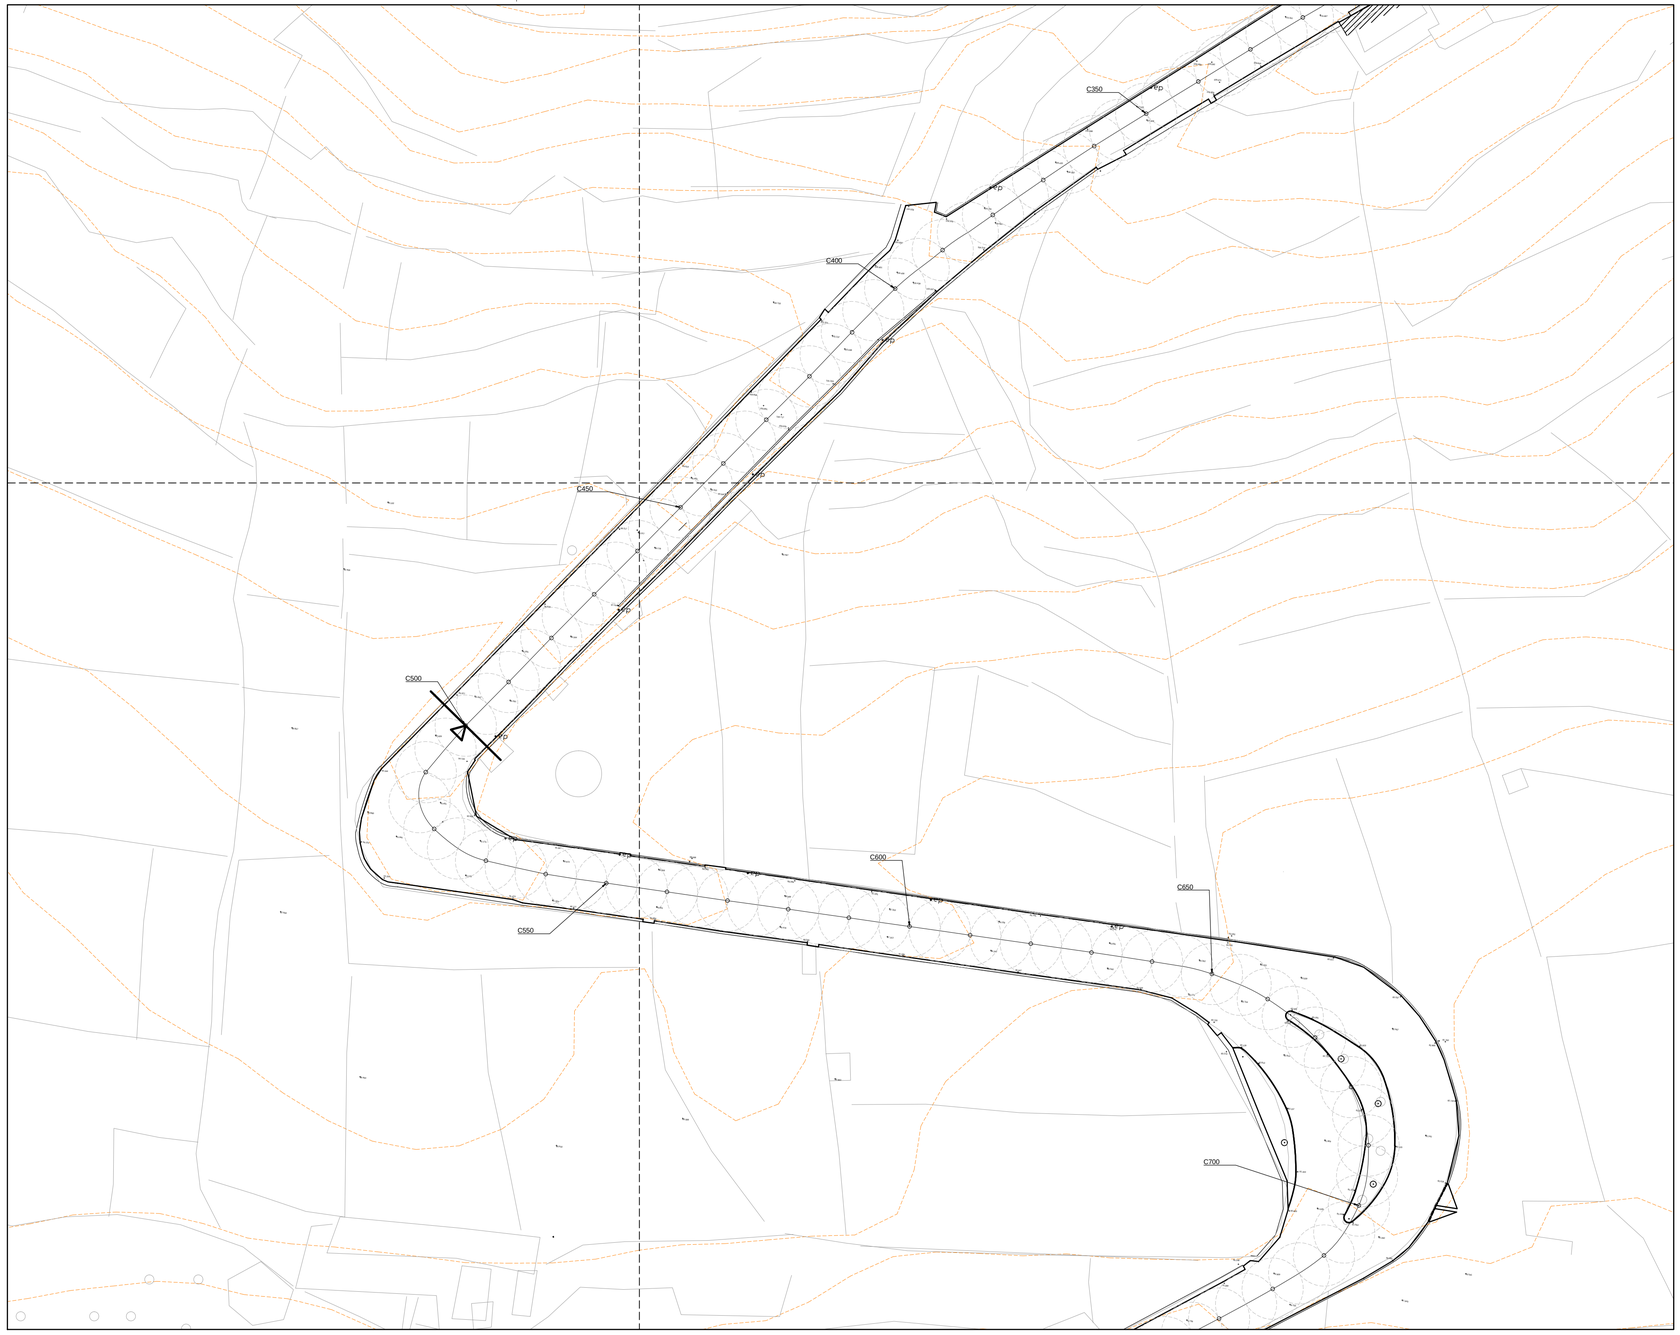

1 EXISTING CONDITIONS
PARTIAL AREA TWELVE
SCALE 1:250

DRAWING LIST

DRWG No :	TITLE :
T1	TITLE SHEET
EC1	EXISTING CONDITIONS
D1	DEMOLITION PLAN
SP1	SITE PREPERATION PLAN
A1	LAYOUT (DIMENSION AND MATERIALS) PLAN
G1	GRADING AND DIMENSION PLAN
LP 1	PLANTING PLAN AND DETAILS
UTE	UTILITY PLAN AND DETAILS ELECTRICAL
UTP	UTILITY PLAN AND DETAILS PLUMBING
UTT	UTILITY PLAN AND DETAILS TELECOMMUNICATION/DATA
01	OCCUPANCY/FURNITURE/EQUIPMENT
N	ENVIRONMENTAL

NOTES

DRAWINGS AND SPECIFICATIONS, as instruments of service, are the exclusive property of this architect whether the project for which they were prepared is executed and constructed or not. These documents are not to be reproduced in any form and they are not to be used by the project owner nor any other entity on any other projects or for any extensions or additions or alterations to the original project except by written authorization and permission from and agreement with this architect.

PRELIMINARY SURVEYS, as instruments of meaurements have been used for the creation of these drawings. Any discrepancies and inaccuracies in drawing should be brought to the attention of the architect in charge immediatly. All dimensions and sightings shall be verified by the architect prior to construction.

REFERENCING

DRAWING TITLE
EXISTING CONDITIONS

GRAPHIC SCALE (IN METERS)
0 25 50 125m
Scale 1:2500

PROJECT NAME
SAINT ANTHONY ROAD GHAJNSIELEM AND MGARR ROAD NADUR

1.0 0 1.0 2.0 3.0 4.0 5.0 10M
Scale 1:200

PROJECTS & DEVELOPMENT DEPARTMENT

PROJECT LEADER:
PS John Borg

DIRECTOR
Not Applicable

ARCHITECT:
GODWIN SULTANA

CHIEF TECHNICAL OFFICER:

CHIEF SURVEYOR:
ADEODATO MERCIECA

CONSULTANTS:

SHEET NUMBER:
EC3.00PAR1

PROJECT NUMBER:	**18-903**
ISSUED	**April 09, 2018**
DRAWN BY:	**G.S.**
CHECKED BY:	
FILENAME:	